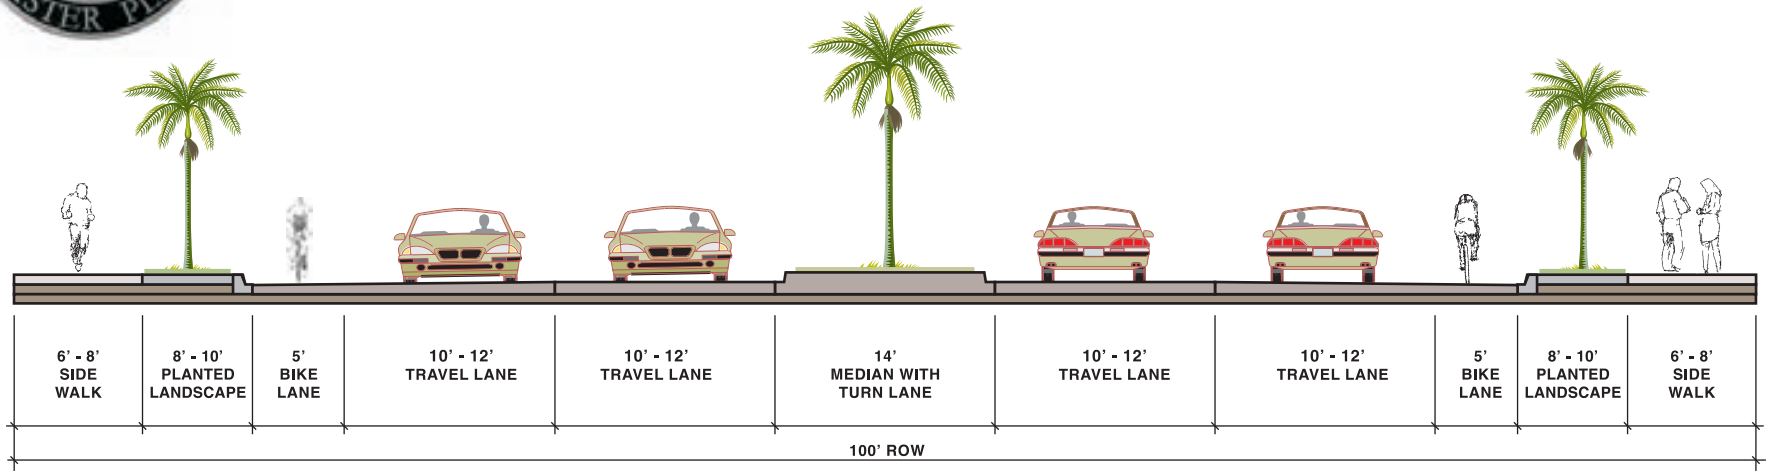

MAJOR FIVE-LANE COLLECTOR WITH BIKE LANE

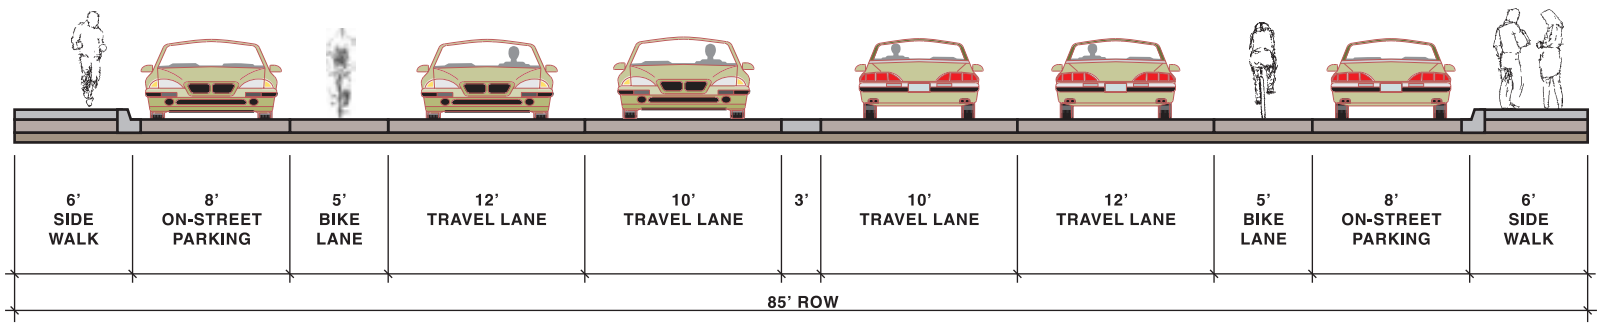

MAJOR FOUR-LANE COLLECTOR WITH BIKE LANE & PARKING

NOTE: For detail pavement design, see *Town of Davie Design Standards Manual.*

TYPICAL ROADWAY CROSS-SECTION (3/4)
DAVIE, FLORIDA

FIGURE
5

H:\PROJFILE\8783\CDRFILES\03-13-08\8783F002.CDR